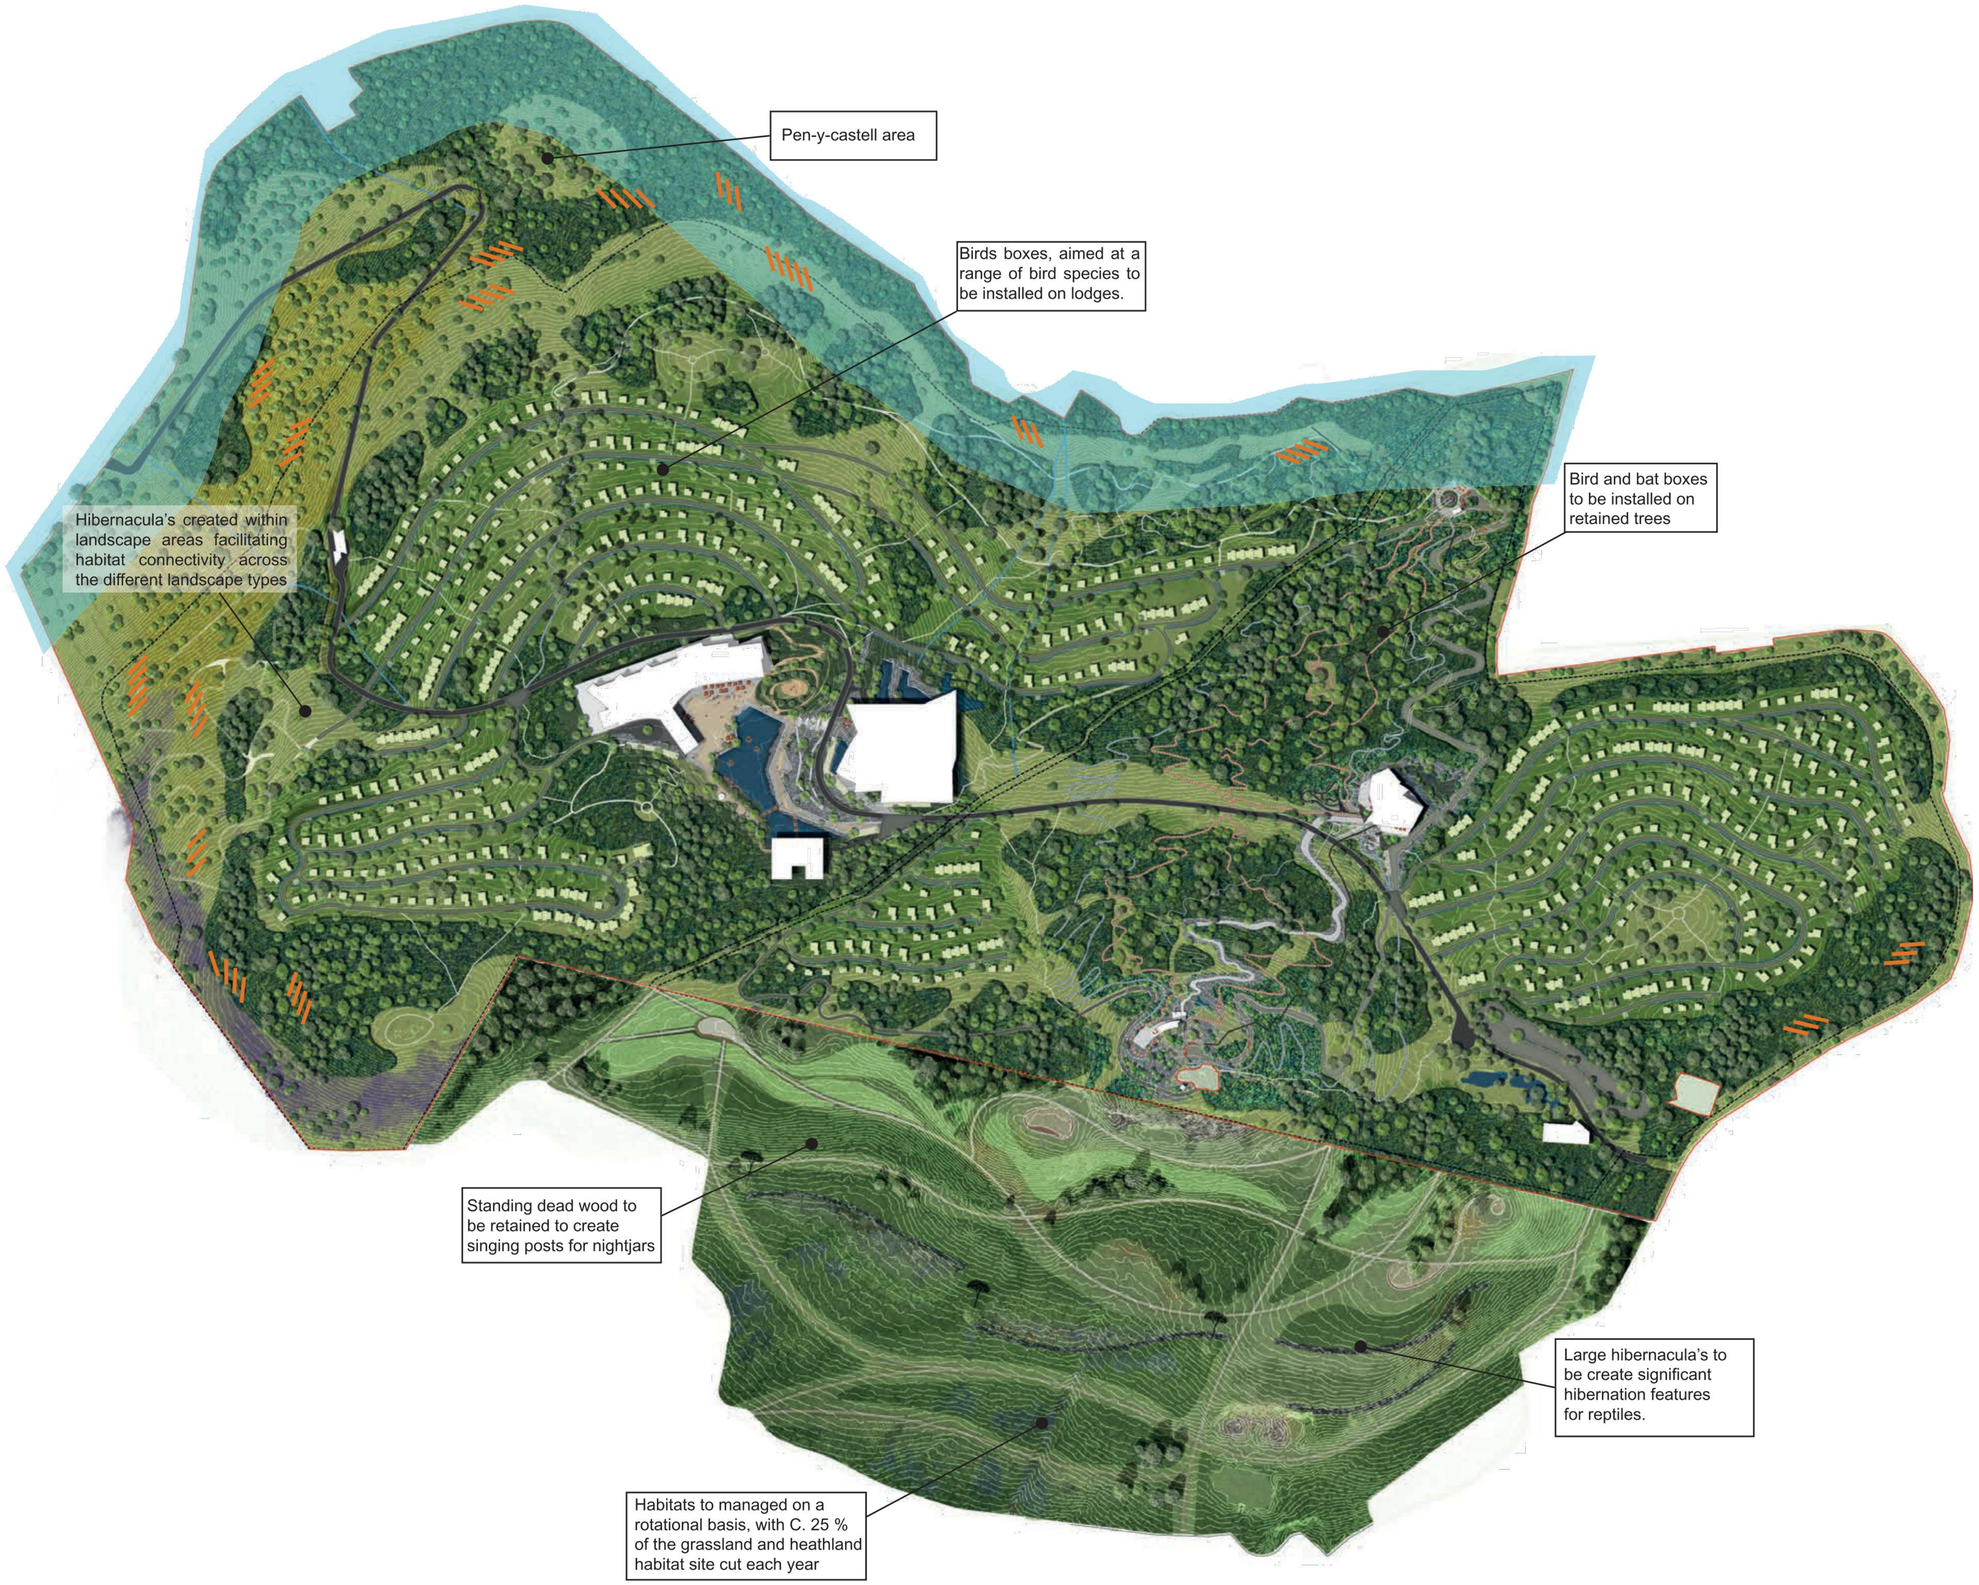

Stantec

Stantec UK Limited

www.stantec.com/uk

Copyright Reserved

The Contractor shall verify and be responsible for all dimensions. DO NOT scale the drawing - any errors or omissions shall be reported to Stantec without delay.
The Copyrights to all designs and drawings are the property of Stantec. Reproduction or use for any purpose other than that authorized by Stantec is forbidden.

Notes

Dark Corridor

Indicative locations of hibernacula. Hibernacula to be up to 5 m long by 2 m wide and 1 m high and constructed of brash material

Issued/Revision	By	Appd	
P01 FIRST DRAFT	EW	LB	2022.08.30 YYYY.MM.DD

	Dwn.	Dsgn.	Chkd.	
	CH	CH	LB	2022.08.03 YYYY.MM.DD

Issue Status

FOR INFORMATION

This document is suitable only for the purpose noted above.
Use of this document for any other purpose is not permitted.

Client/Project Logo

WILDFOX RESORTS

Client/Project

WILDFOX RESORTS

AFAN VALLEY

Title

ILLUSTRATIVE ECOLOGICAL FEATURES PLAN

Project No. 332310590

Scale N.T.S

Revision **P01**

Drawing No. **332310590-201-SK26**

Plotted: 02/09/2022 2022-09-02 9:06:29 AM By: Bloodbock, Laurie
PlotDrv: DWG To PDF.pc3 \\stantec.com\usa\shares\332310590 - wildfox afan valley\civil\cad\dwg\201\sketches\332310590-201-sk26 - illustrative landscape masterplan